EMBED PLATES - GENERAL LAYOUT PLAN

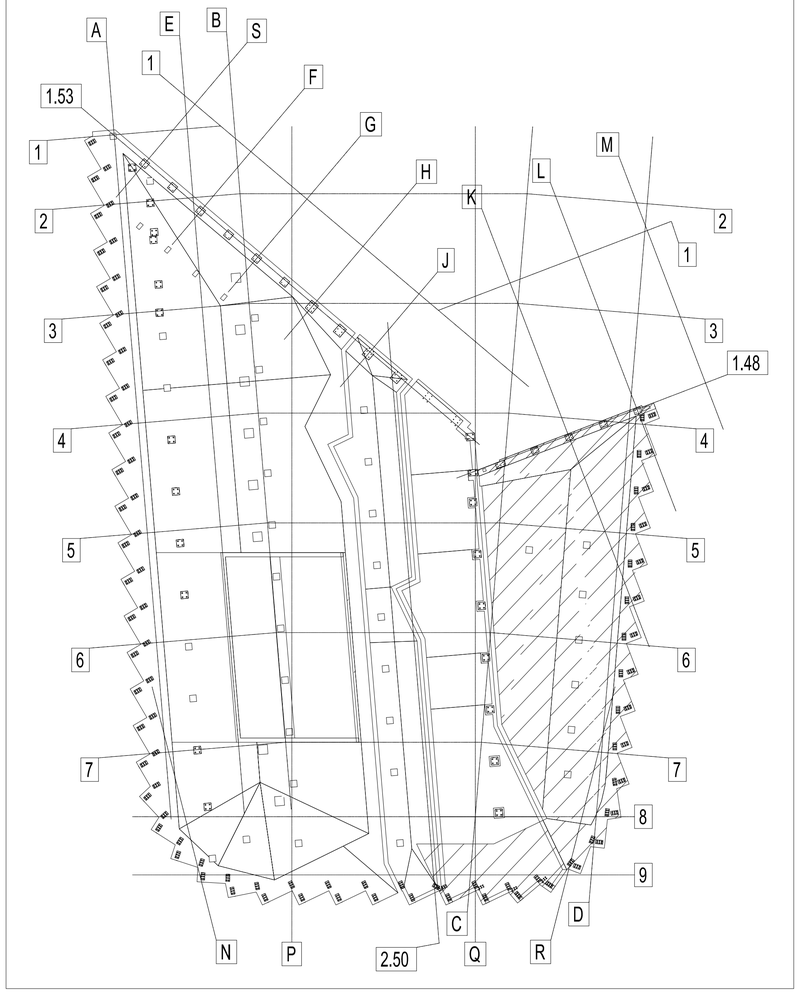

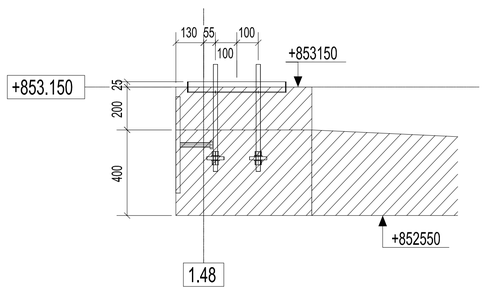

SECT. S2 - S2
1:20

LEVEL 48 - EMBED PLATES LAYOUT PLAN +853.150
1:75

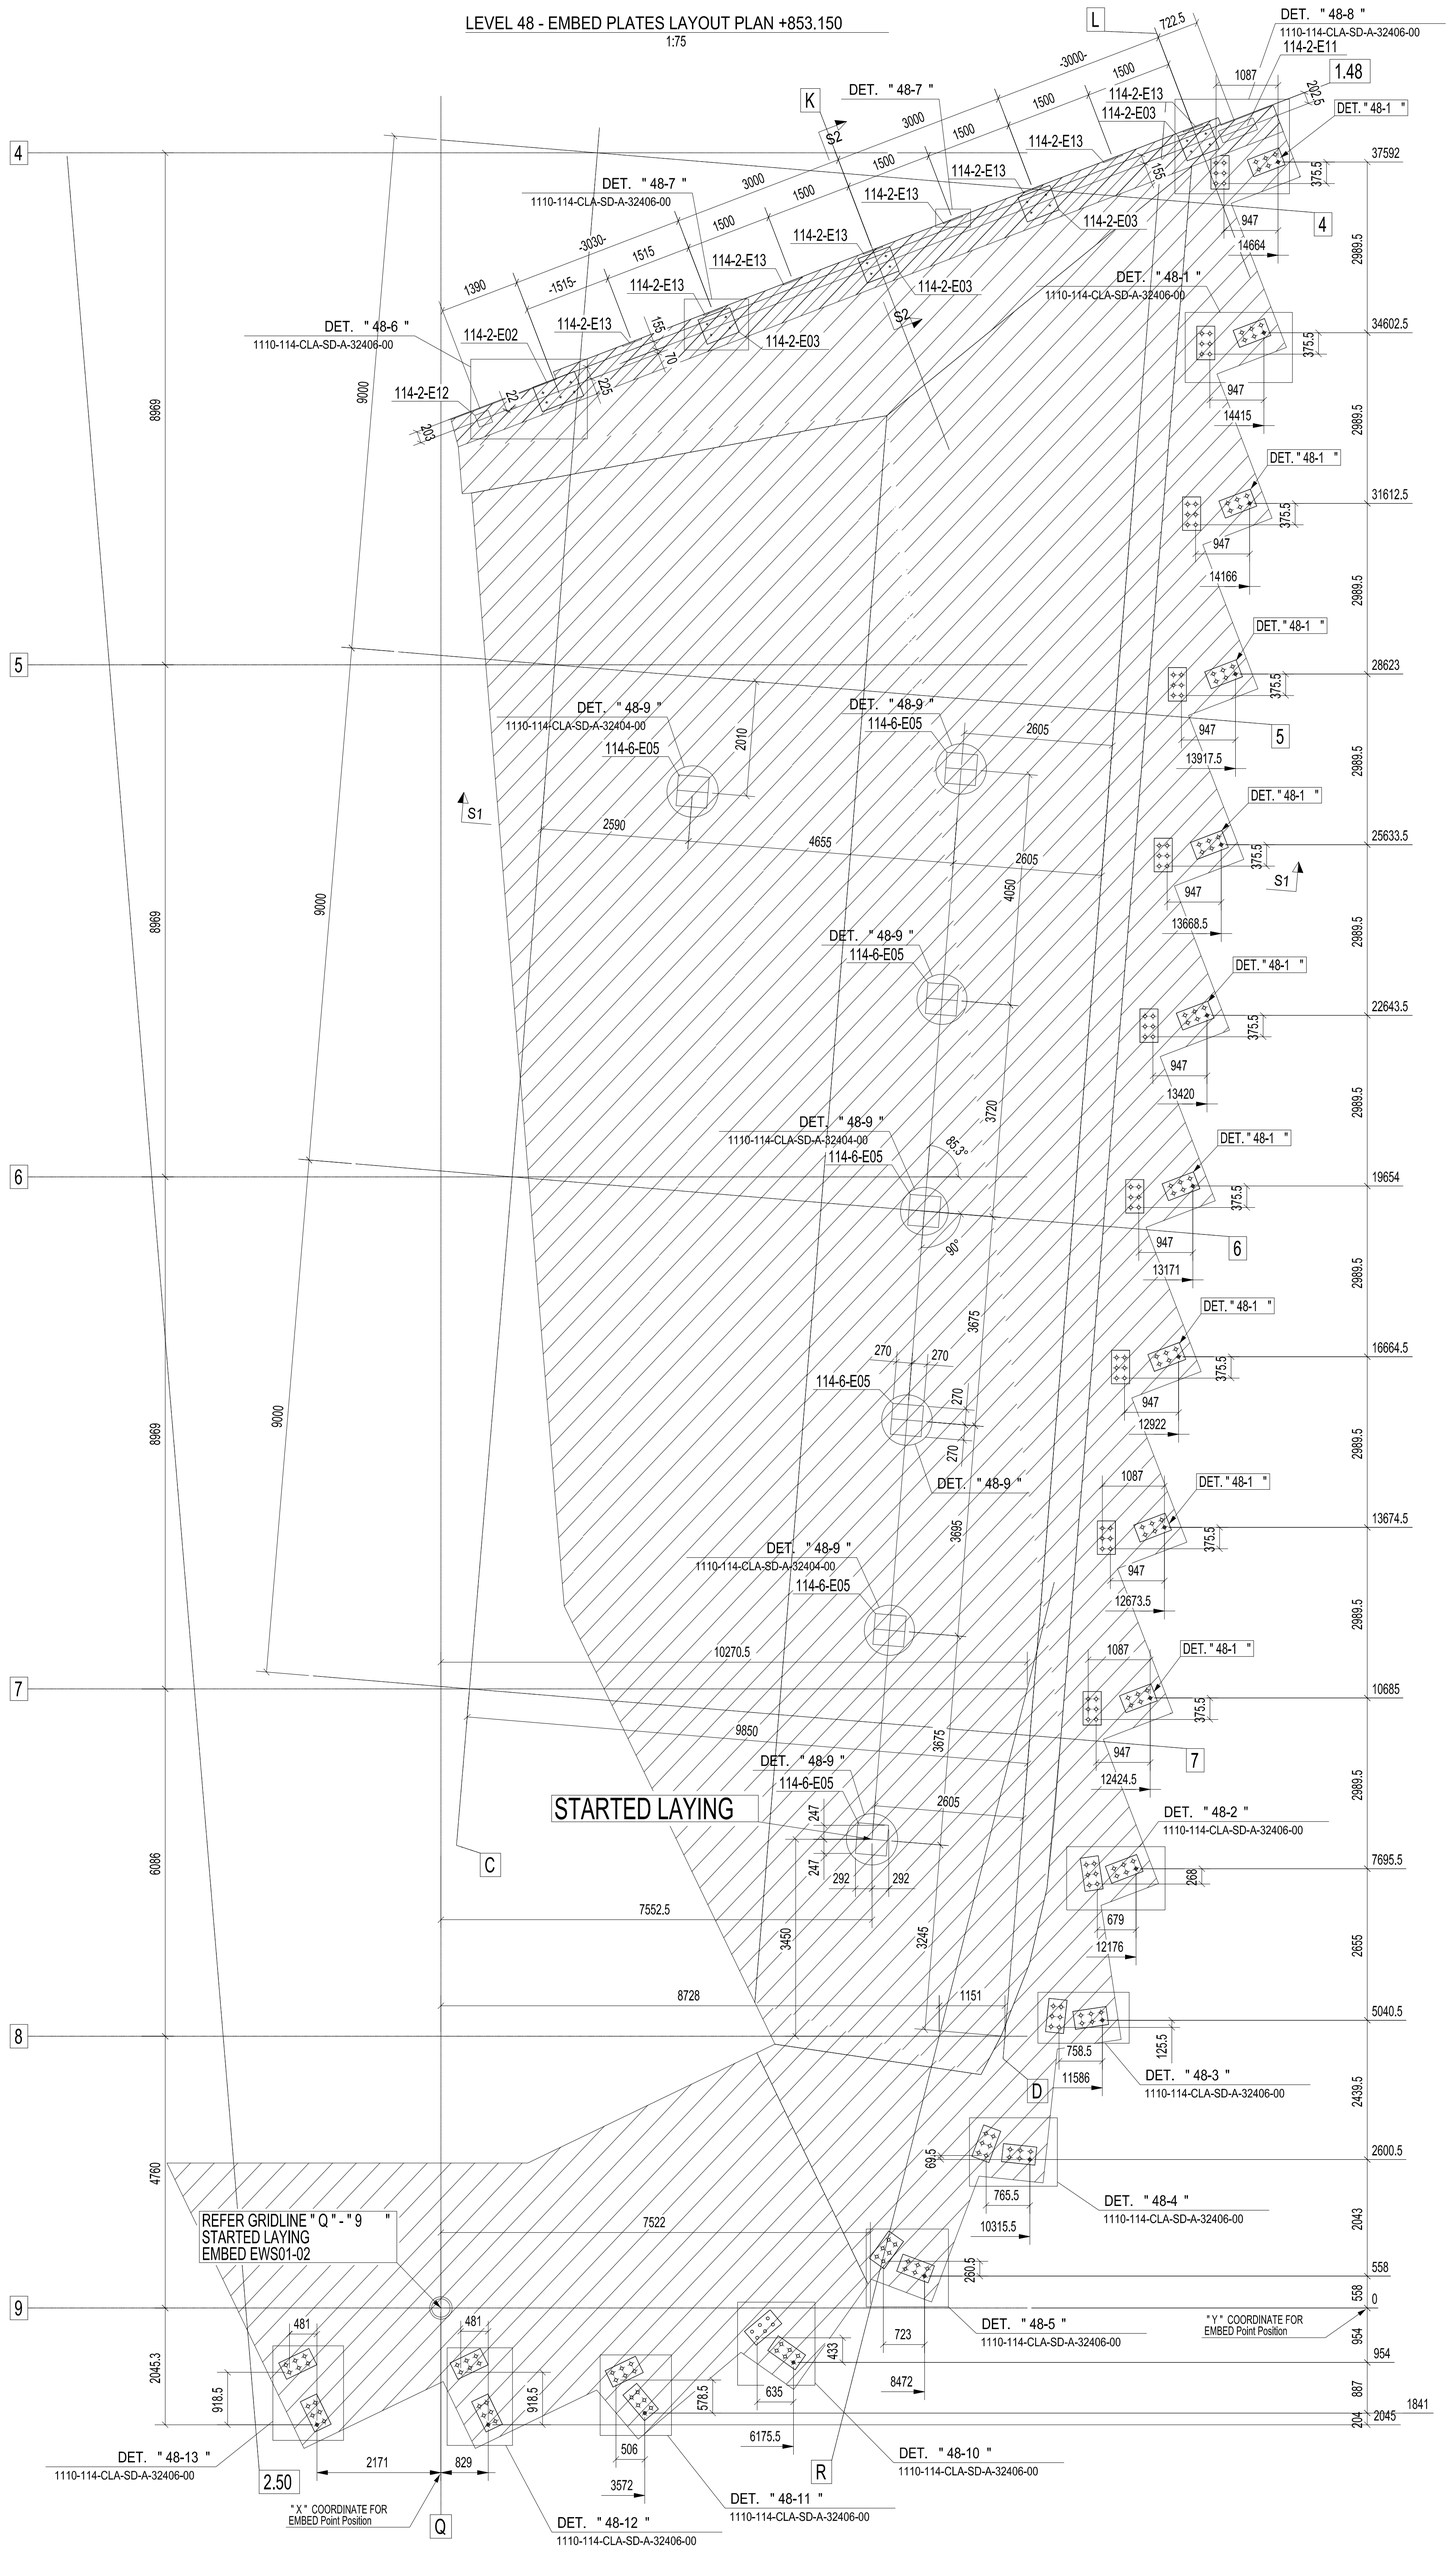

SECT. S1 - S1
1:50

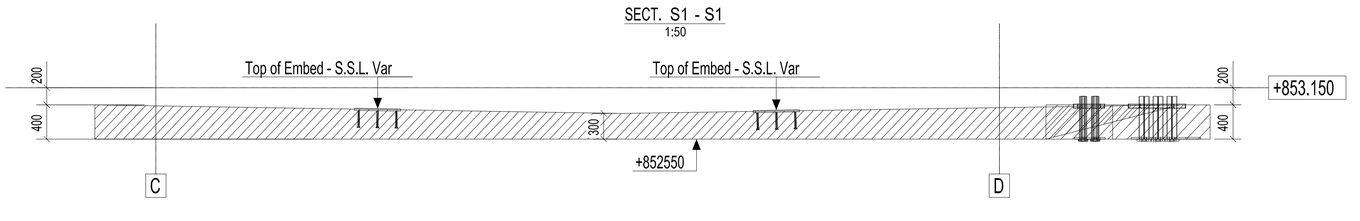

FOR DETAIL REFER DRAWING. 1110-114-CLA-SD-A-32406-00