AXONOMETRY

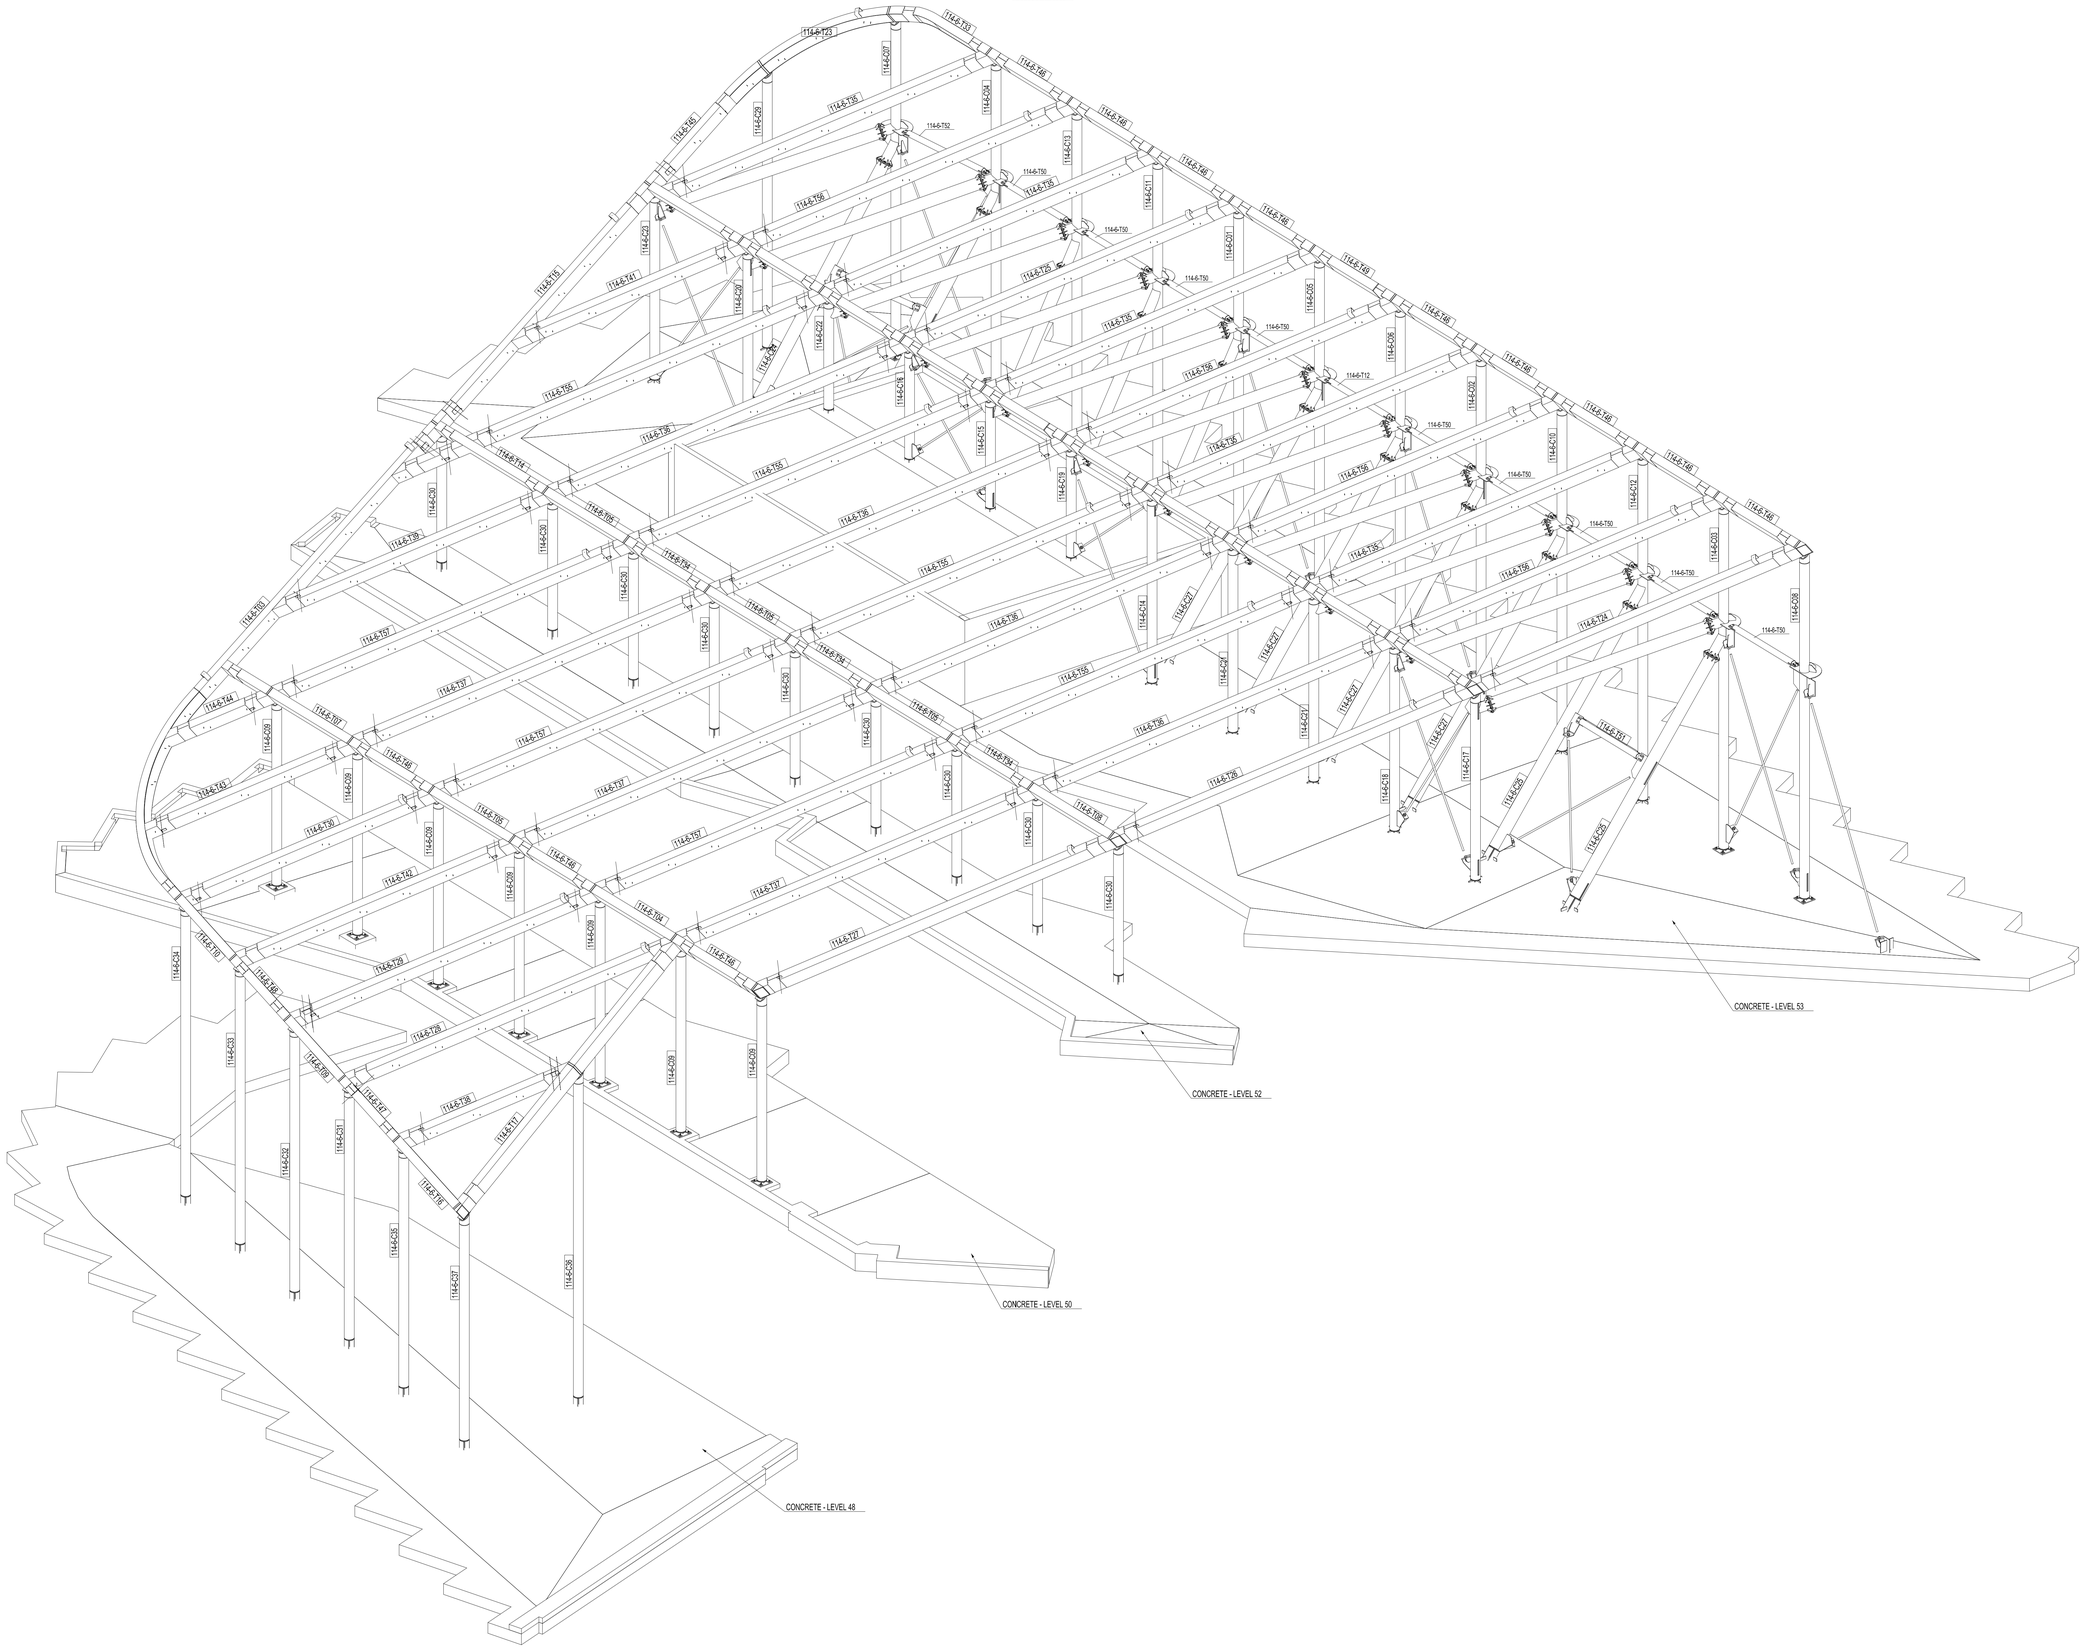
CONCRETE - LEVEL 53
CONCRETE - LEVEL 52
CONCRETE - LEVEL 50
CONCRETE - LEVEL 48